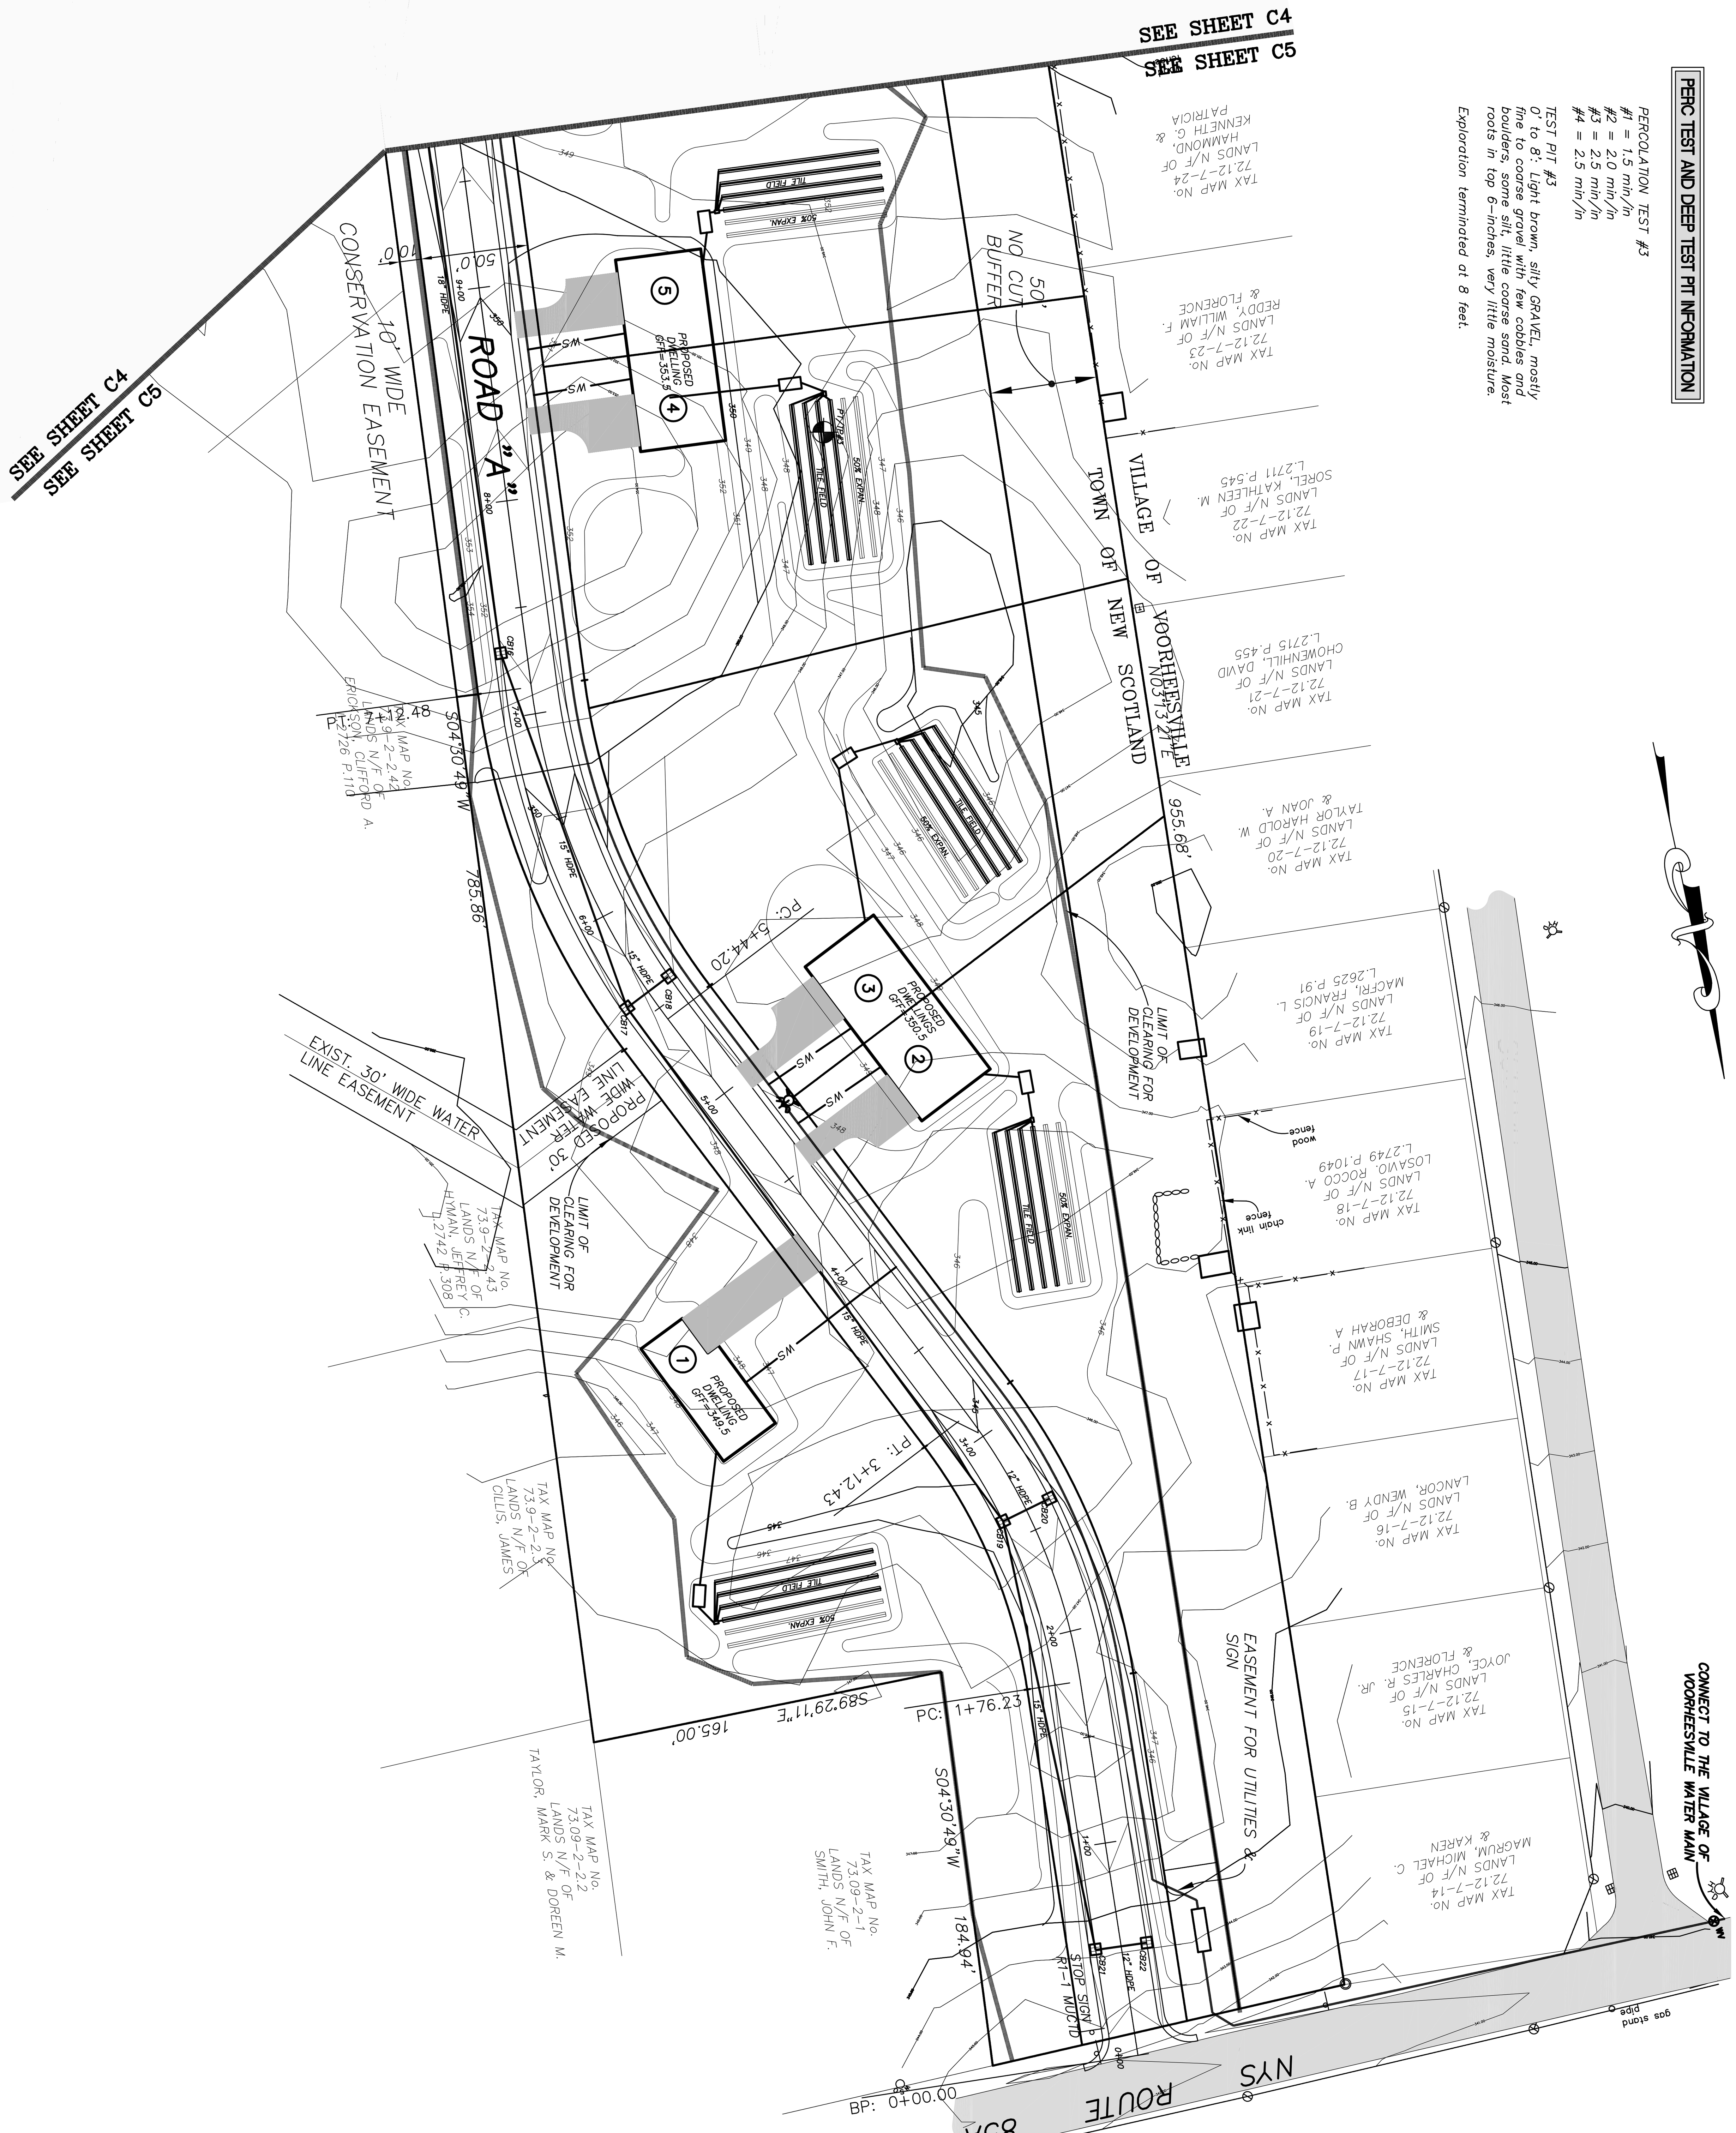

TOWN OF NEW SCOTLAND PLANNING BOARD APPROVAL

ALBANY COUNTY HEALTH DEPARTMENT APPROVAL

FOR MUNICIPAL APPROVAL ONLY-NOT INTENDED FOR CONSTRUCTION

PRELIMINARY PLAT

C5

PROPOSED CLUSTER SUBDIVISON FOR
COLONIE COUNTRY CLUB ESTATES
TOWN OF NEW SCOTLAND
COUNTY OF ALBANY, STATE OF NEW YORK

FILE: 060137 | SCALE: 1"=50' | BY: MLW | CHK: DRH | DATE: 7/17/07 | 060137-G.DWG

REVISIONS

REMARKS	DATE
GENERAL REVISIONS	1/28/08
GENERAL REVISIONS	2/25/08

STATE OF NEW YORK · DANIEL R. HERSHBERG · 044226 · LICENSED PROFESSIONAL ENGINEER & LAND SURVEYOR

ALTERATION OF THIS DOCUMENT EXCEPT BY A LICENSED PROFESSIONAL ENGINEER OR LAND SURVEYOR, IS ILLEGAL

HERSHBERG & HERSHBERG
Consulting Engineers and Land Surveyors
18 Locust Street
Albany, New York 12203