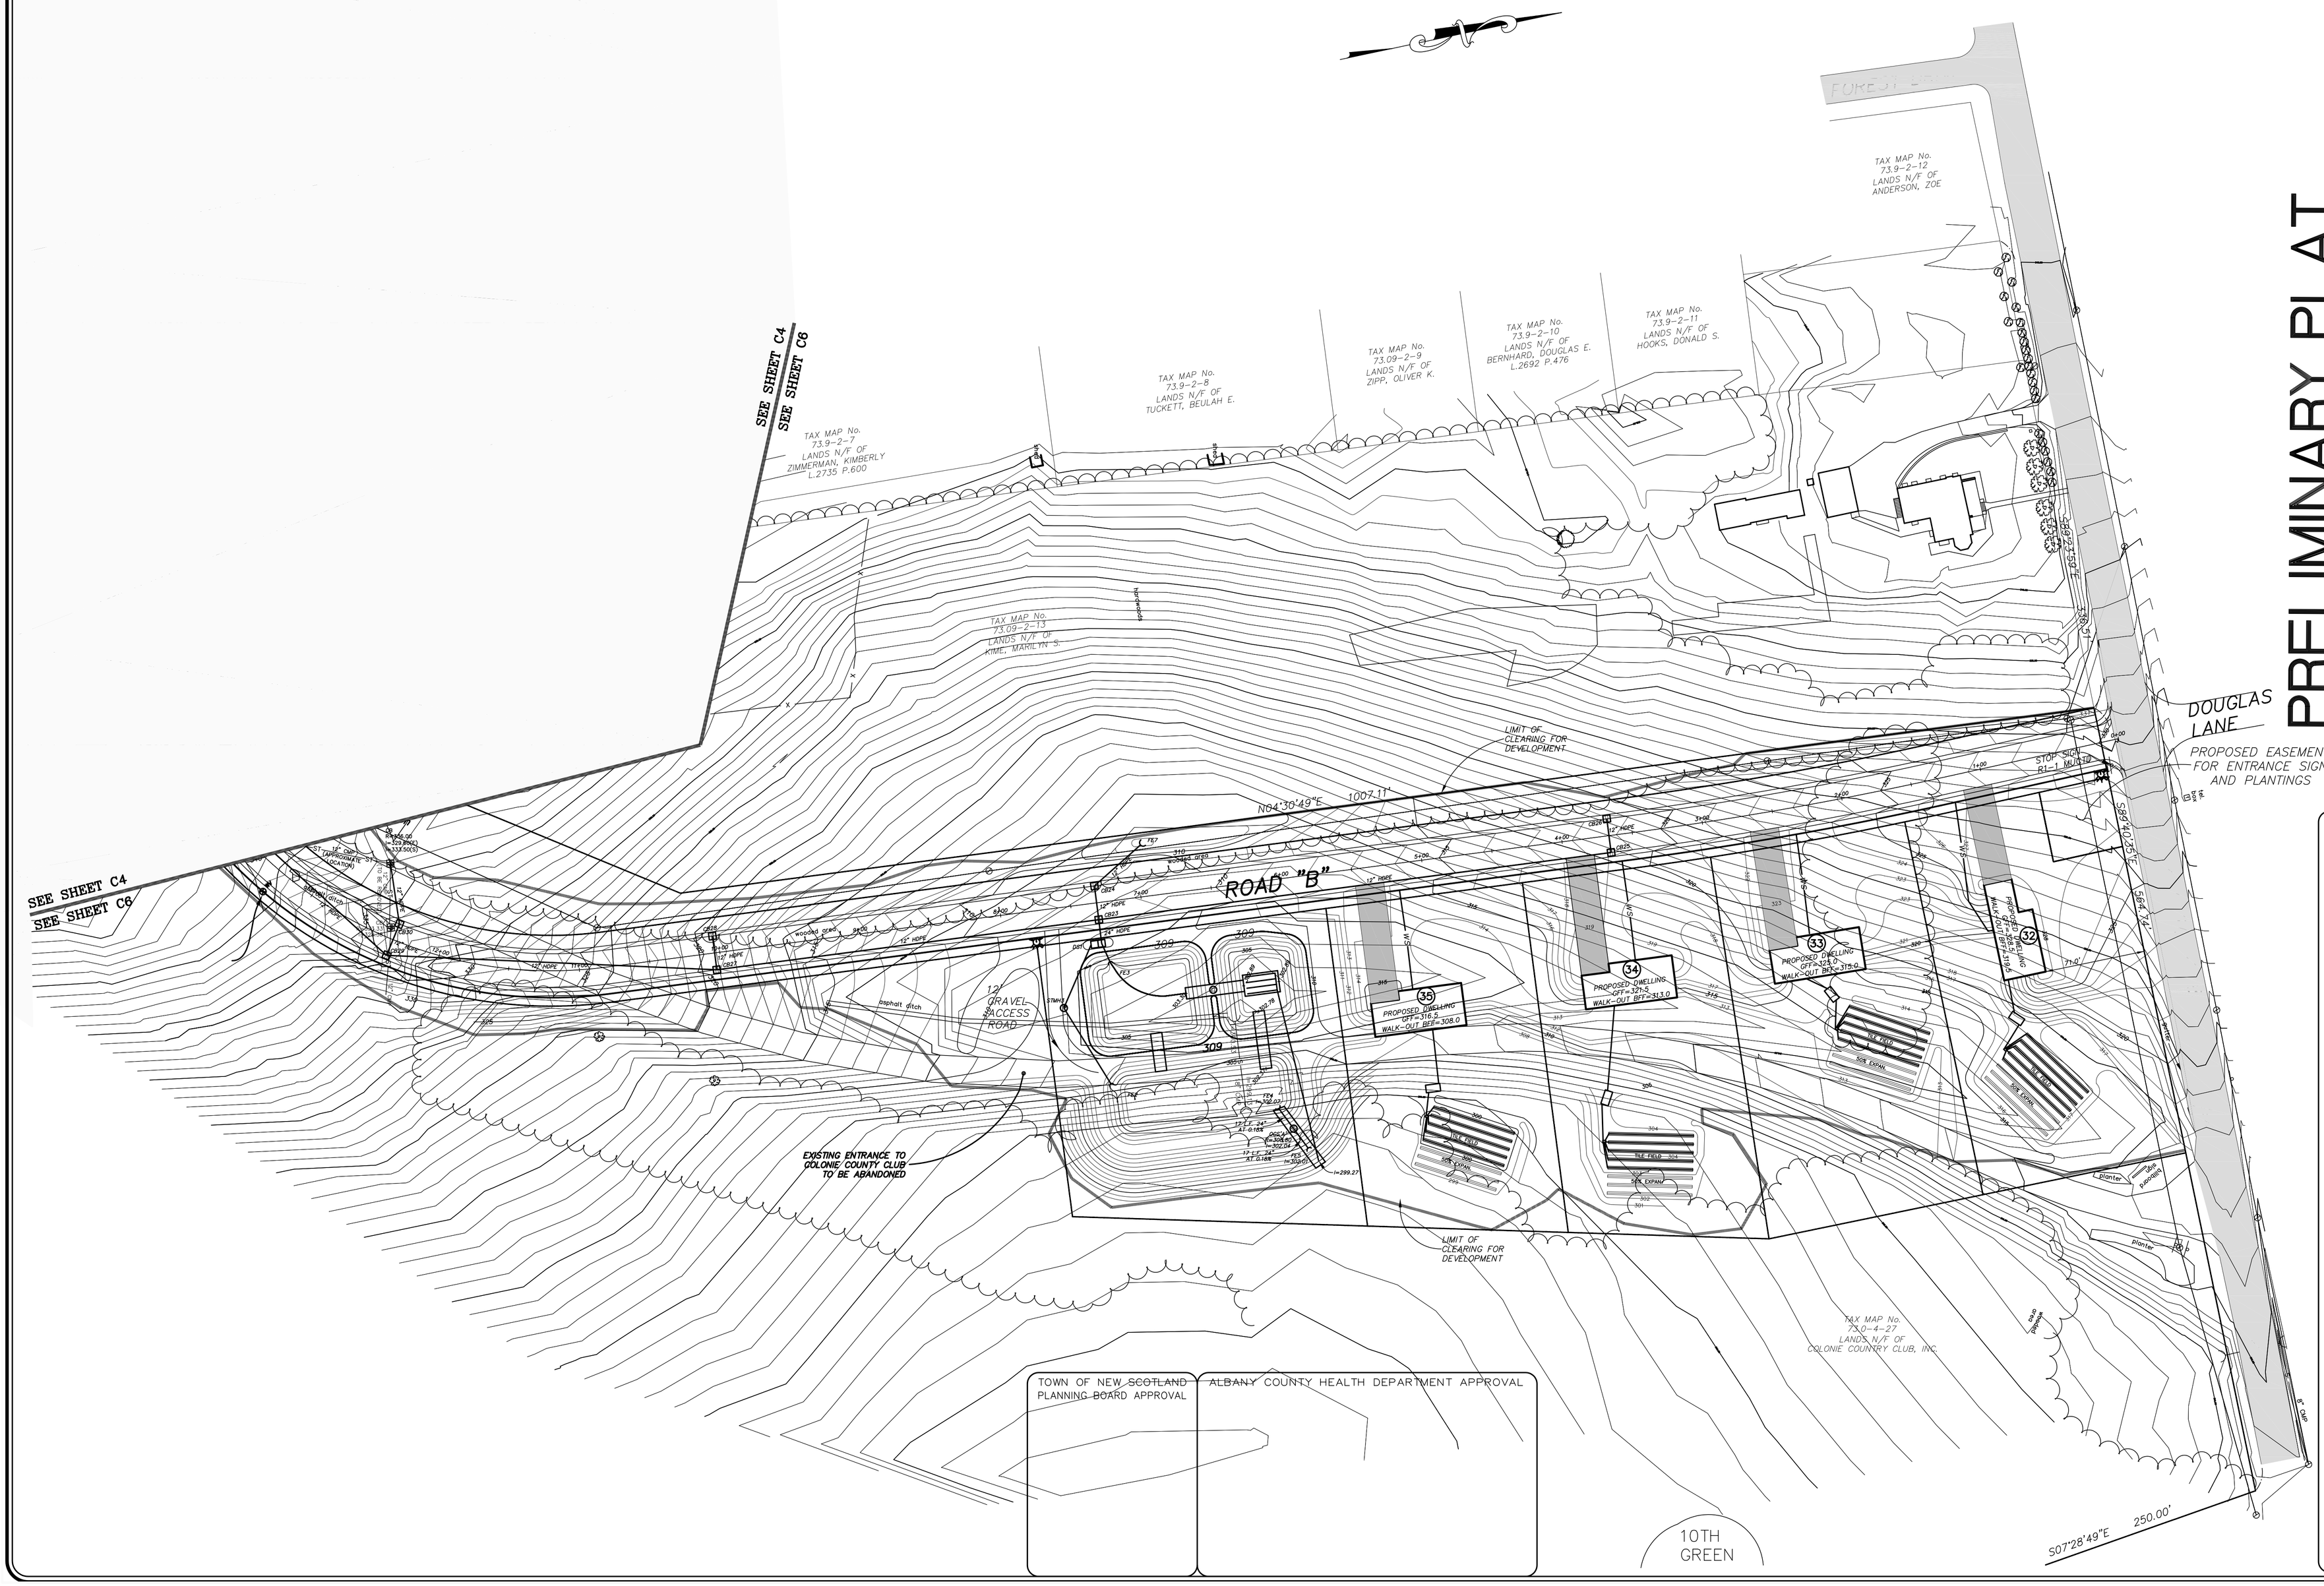

PRELIMINARY PLAT

FOR MUNICIPAL APPROVAL ONLY-NOT INTENDED FOR CONSTRUCTION

HERSHBERG & HERSHBERG
Consulting Engineers and Land Surveyors
18 Locust Street
Albany, New York 12203

ALTERATION OF THIS DOCUMENT EXCEPT BY A LICENSED PROFESSIONAL ENGINEER OR LAND SURVEYOR, IS ILLEGAL

STATE OF NEW YORK · DANIEL R. HERSHBERG · 044226 · LICENSED PROFESSIONAL ENGINEER & LAND SURVEYOR

REMARKS	DATE
GENERAL REVISIONS	1/28/08
GENERAL REVISIONS	2/25/08

REVISIONS

PROPOSED GRADING AND UTILITY PLAN FOR COLONIE COUNTRY CLUB ESTATES
TOWN OF NEW SCOTLAND
COUNTY OF ALBANY, STATE OF NEW YORK

TILE: 060137 | SCALE: 1"=50' | BY: MLW | CHK: DRH | DATE: 7/17/07 | 060137-G.DWG

C6