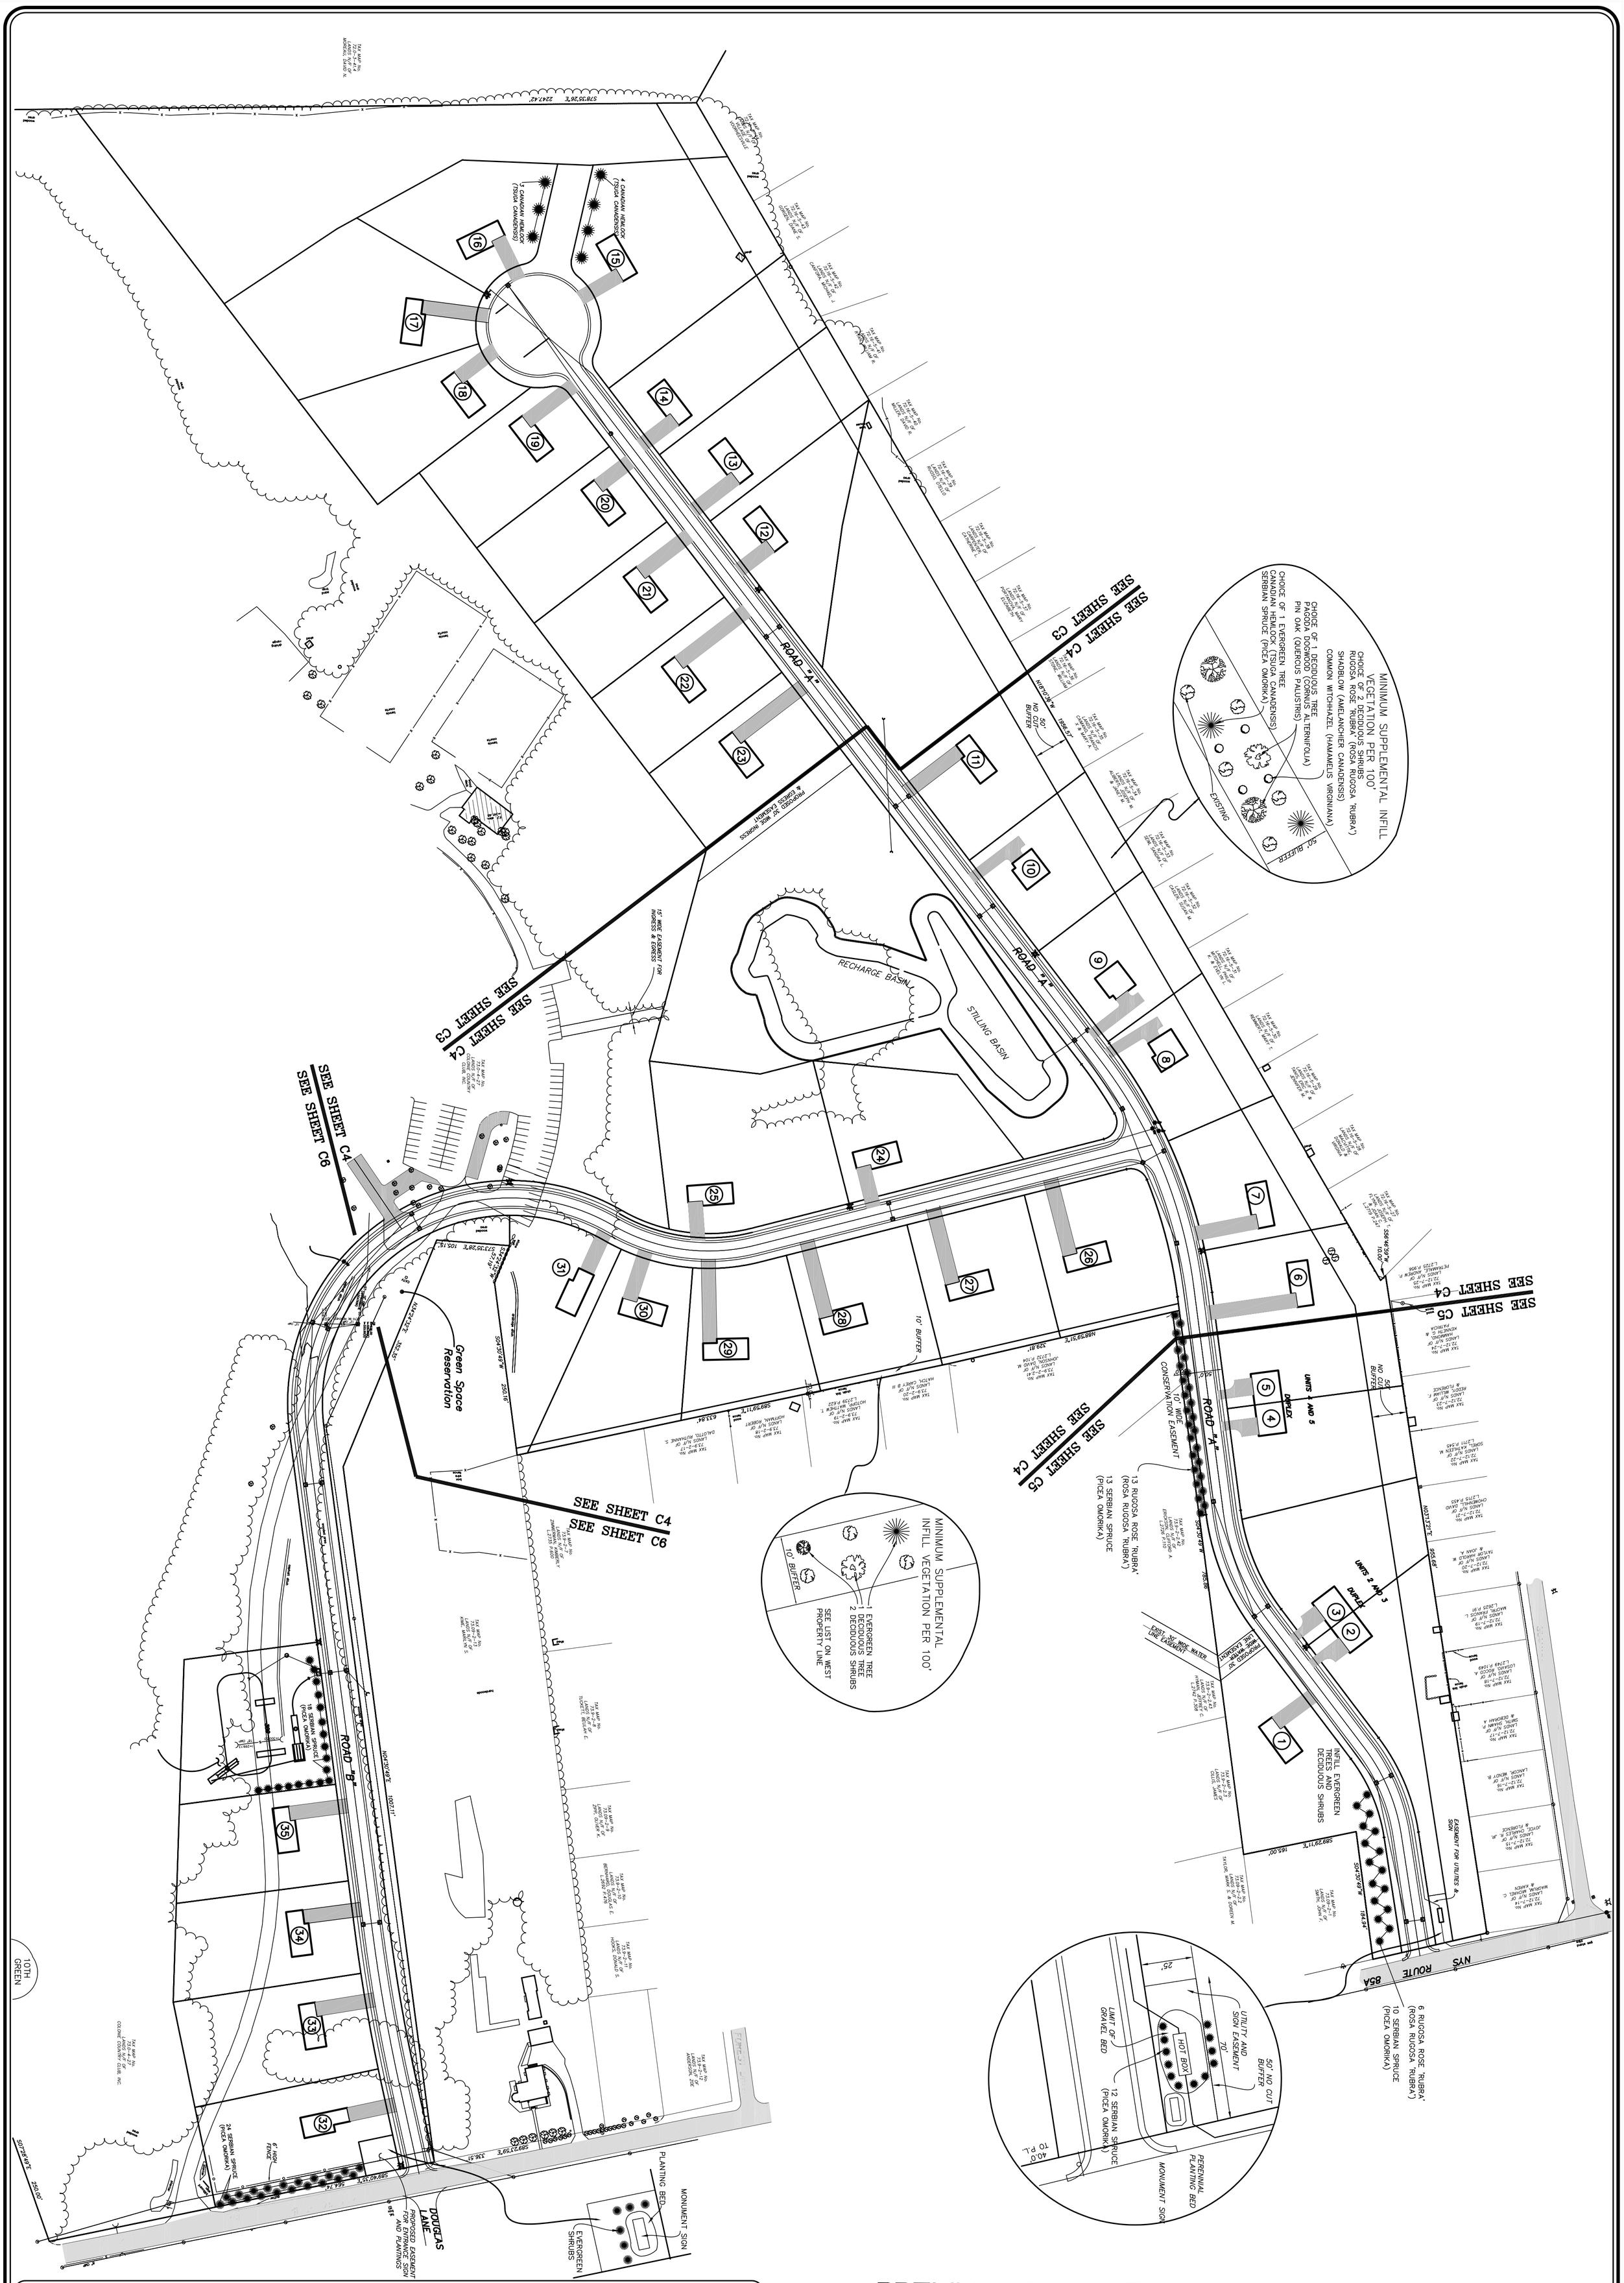

FOR MUNICIPAL APPROVAL ONLY-NOT INTENDED FOR CONSTRUCTION

PRELIMINARY PLAT

C15

LANDSCAPING PLAN FOR
COLONIE COUNTRY CLUB ESTATES
TOWN OF NEW SCOTLAND
COUNTY OF ALBANY, STATE OF NEW YORK

FILE: 060137 | SCALE: 1"=100' | BY: WM | CHK: DRH | DATE: 7/17/07 | 060137-G.DWG

REVISIONS

REMARKS	DATE

STATE OF NEW YORK
DANIEL R. HERSHBERG
044226
LICENSED PROFESSIONAL ENGINEER & LAND SURVEYOR

ALTERATION OF THIS DOCUMENT EXCEPT BY A LICENSED PROFESSIONAL ENGINEER OR LAND SURVEYOR, IS ILLEGAL

HERSHBERG & HERSHBERG
Consulting Engineers and Land Surveyors
18 Locust Street
Albany, New York 12203