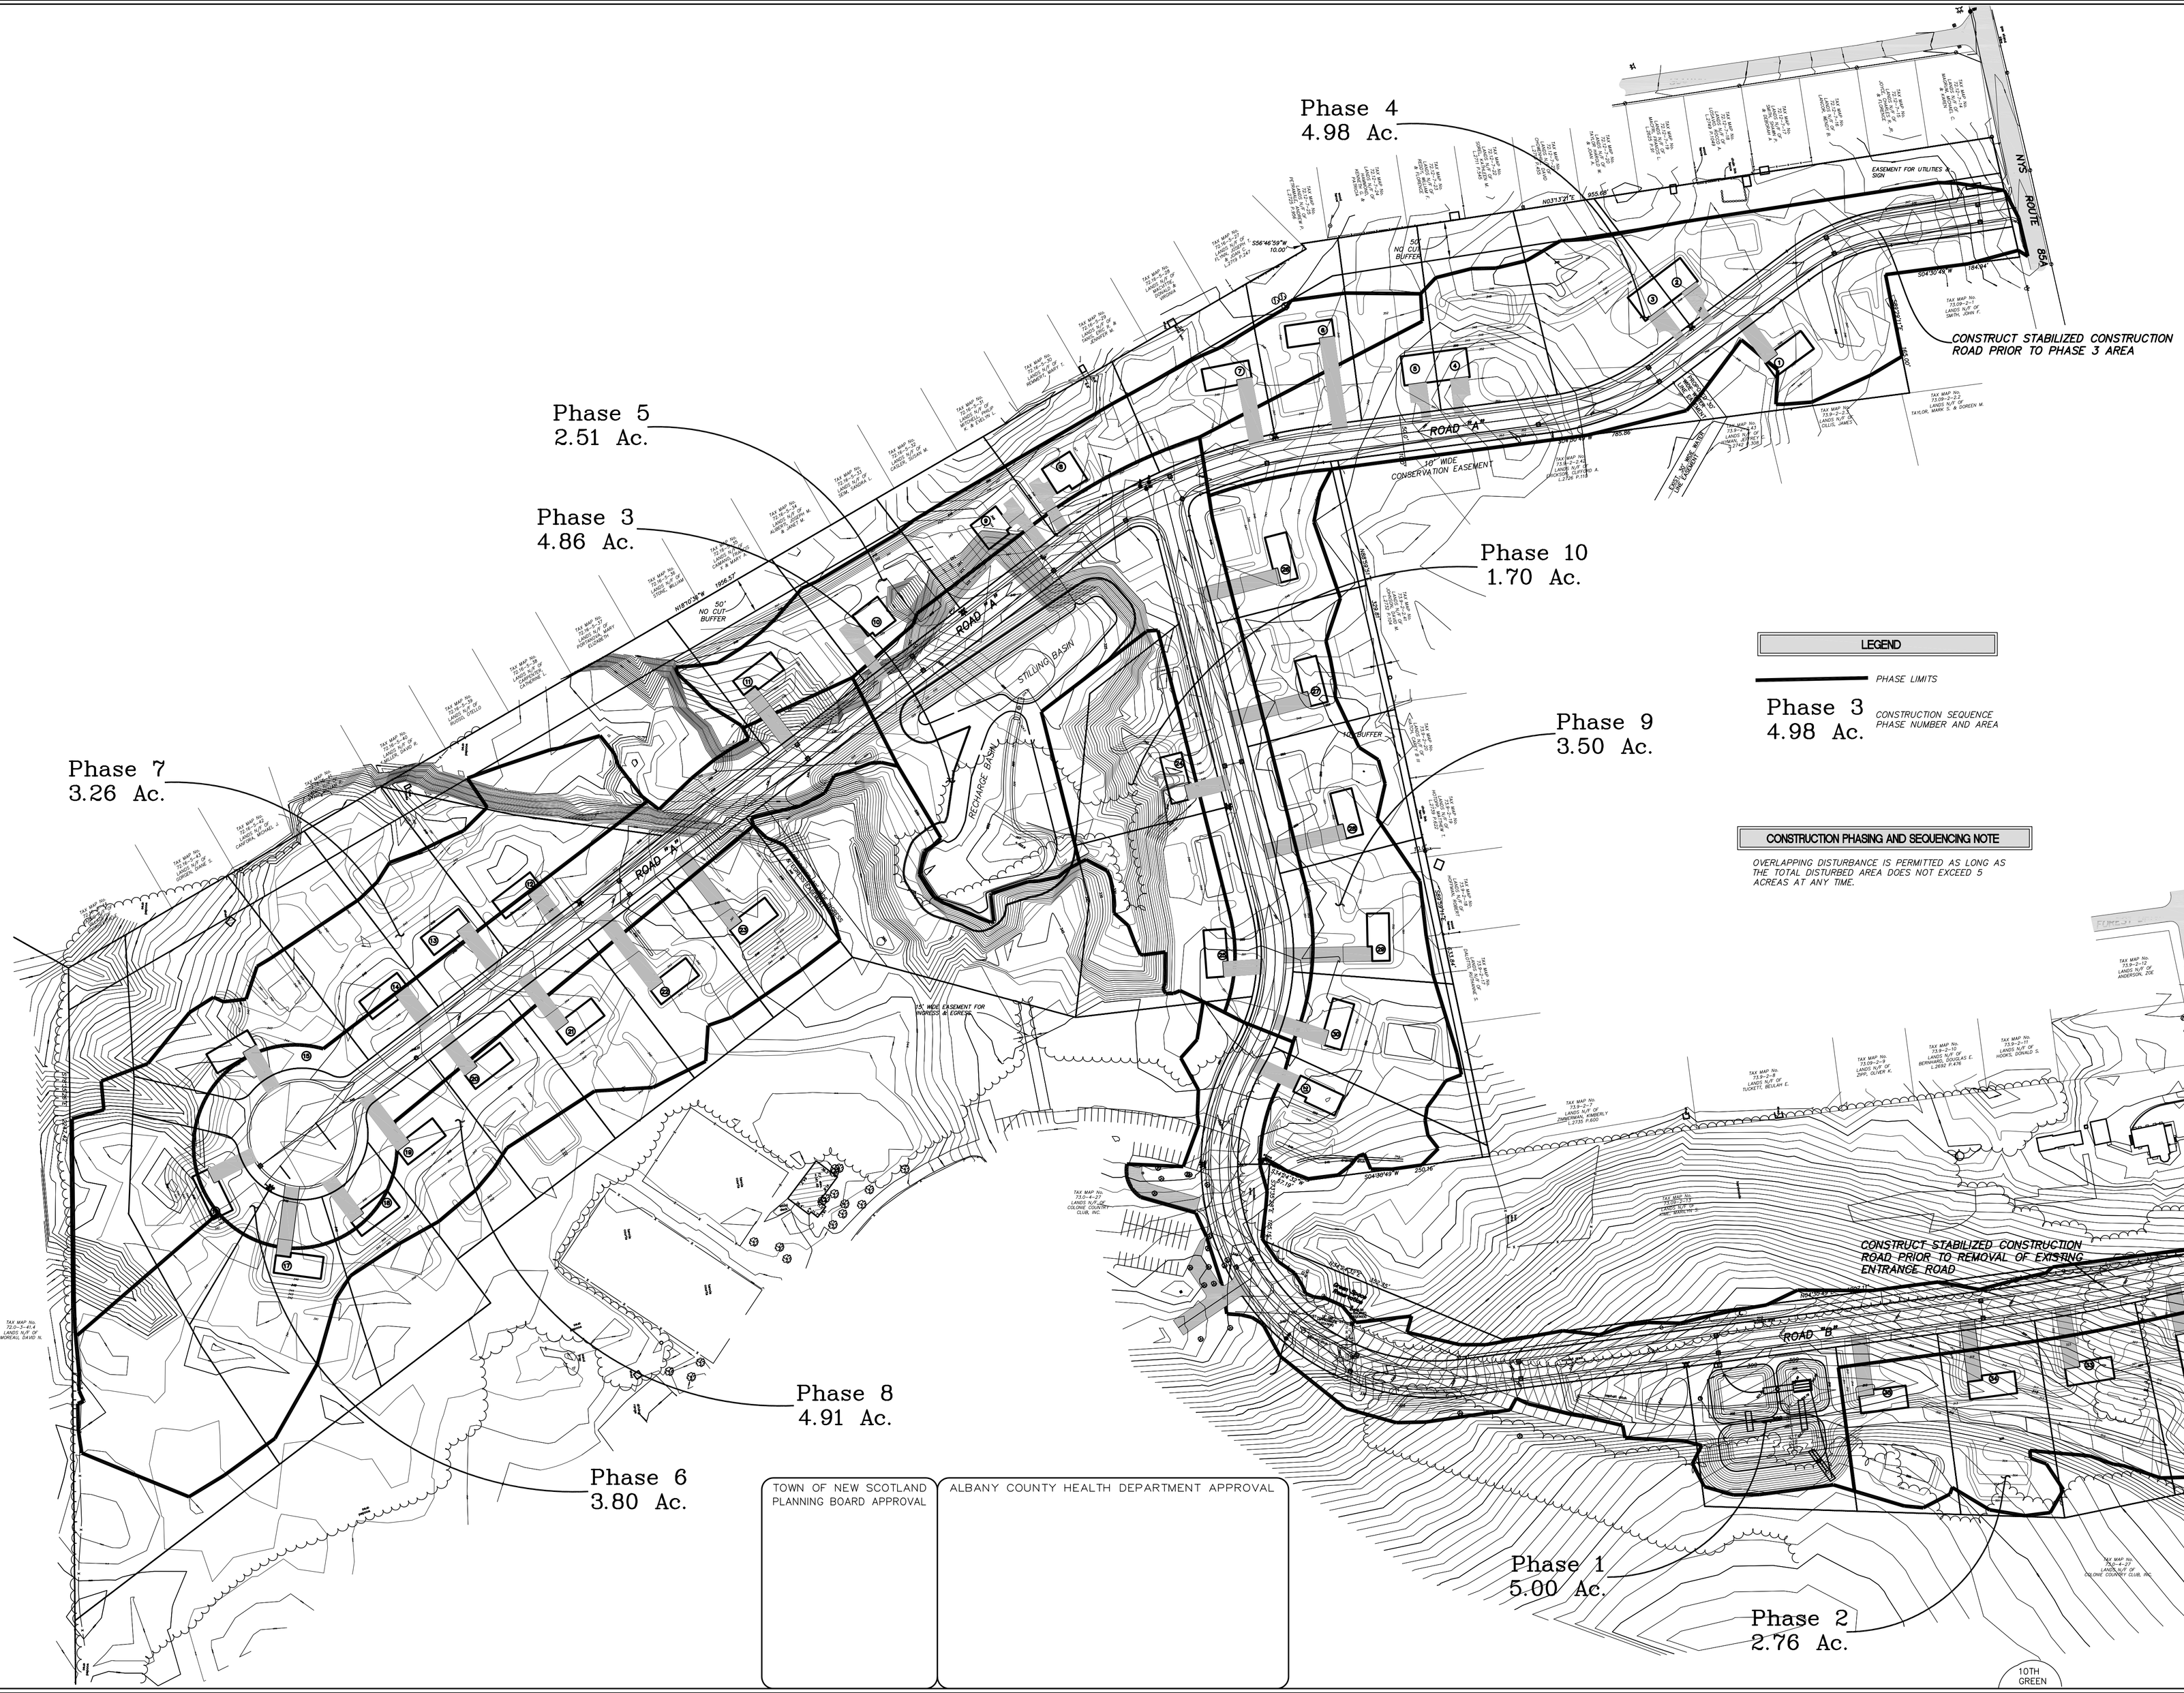

TOWN OF NEW SCOTLAND PLANNING BOARD APPROVAL

ALBANY COUNTY HEALTH DEPARTMENT APPROVAL

FOR MUNICIPAL APPROVAL ONLY-NOT INTENDED FOR CONSTRUCTION

PRELIMINARY PLAT

HERSHBERG & HERSHBERG
Consulting Engineers and Land Surveyors
18 Locust Street
Albany, New York 12203

ALTERATION OF THIS DOCUMENT EXCEPT BY A LICENSED PROFESSIONAL ENGINEER OR LAND SURVEYOR, IS ILLEGAL.

STATE OF NEW YORK — DANIEL R. HERSHBERG — 044226 — PROFESSIONAL ENGINEER & LAND SURVEYOR

REVISIONS		
REMARKS	DATE	
GENERAL REVISIONS	1/28/08	
GENERAL REVISIONS	2/24/08	

STORM WATER POLLUTION PREVENTION PHASING PLAN FOR
COLONIE COUNTRY CLUB ESTATES
TOWN OF NEW SCOTLAND
COUNTY OF ALBANY, STATE OF NEW YORK

FILE: 060137 | SCALE: 1"=100' | BY: MLW | CHK: DRH | DATE: 7/17/07 | 060137-G.DWG

C9