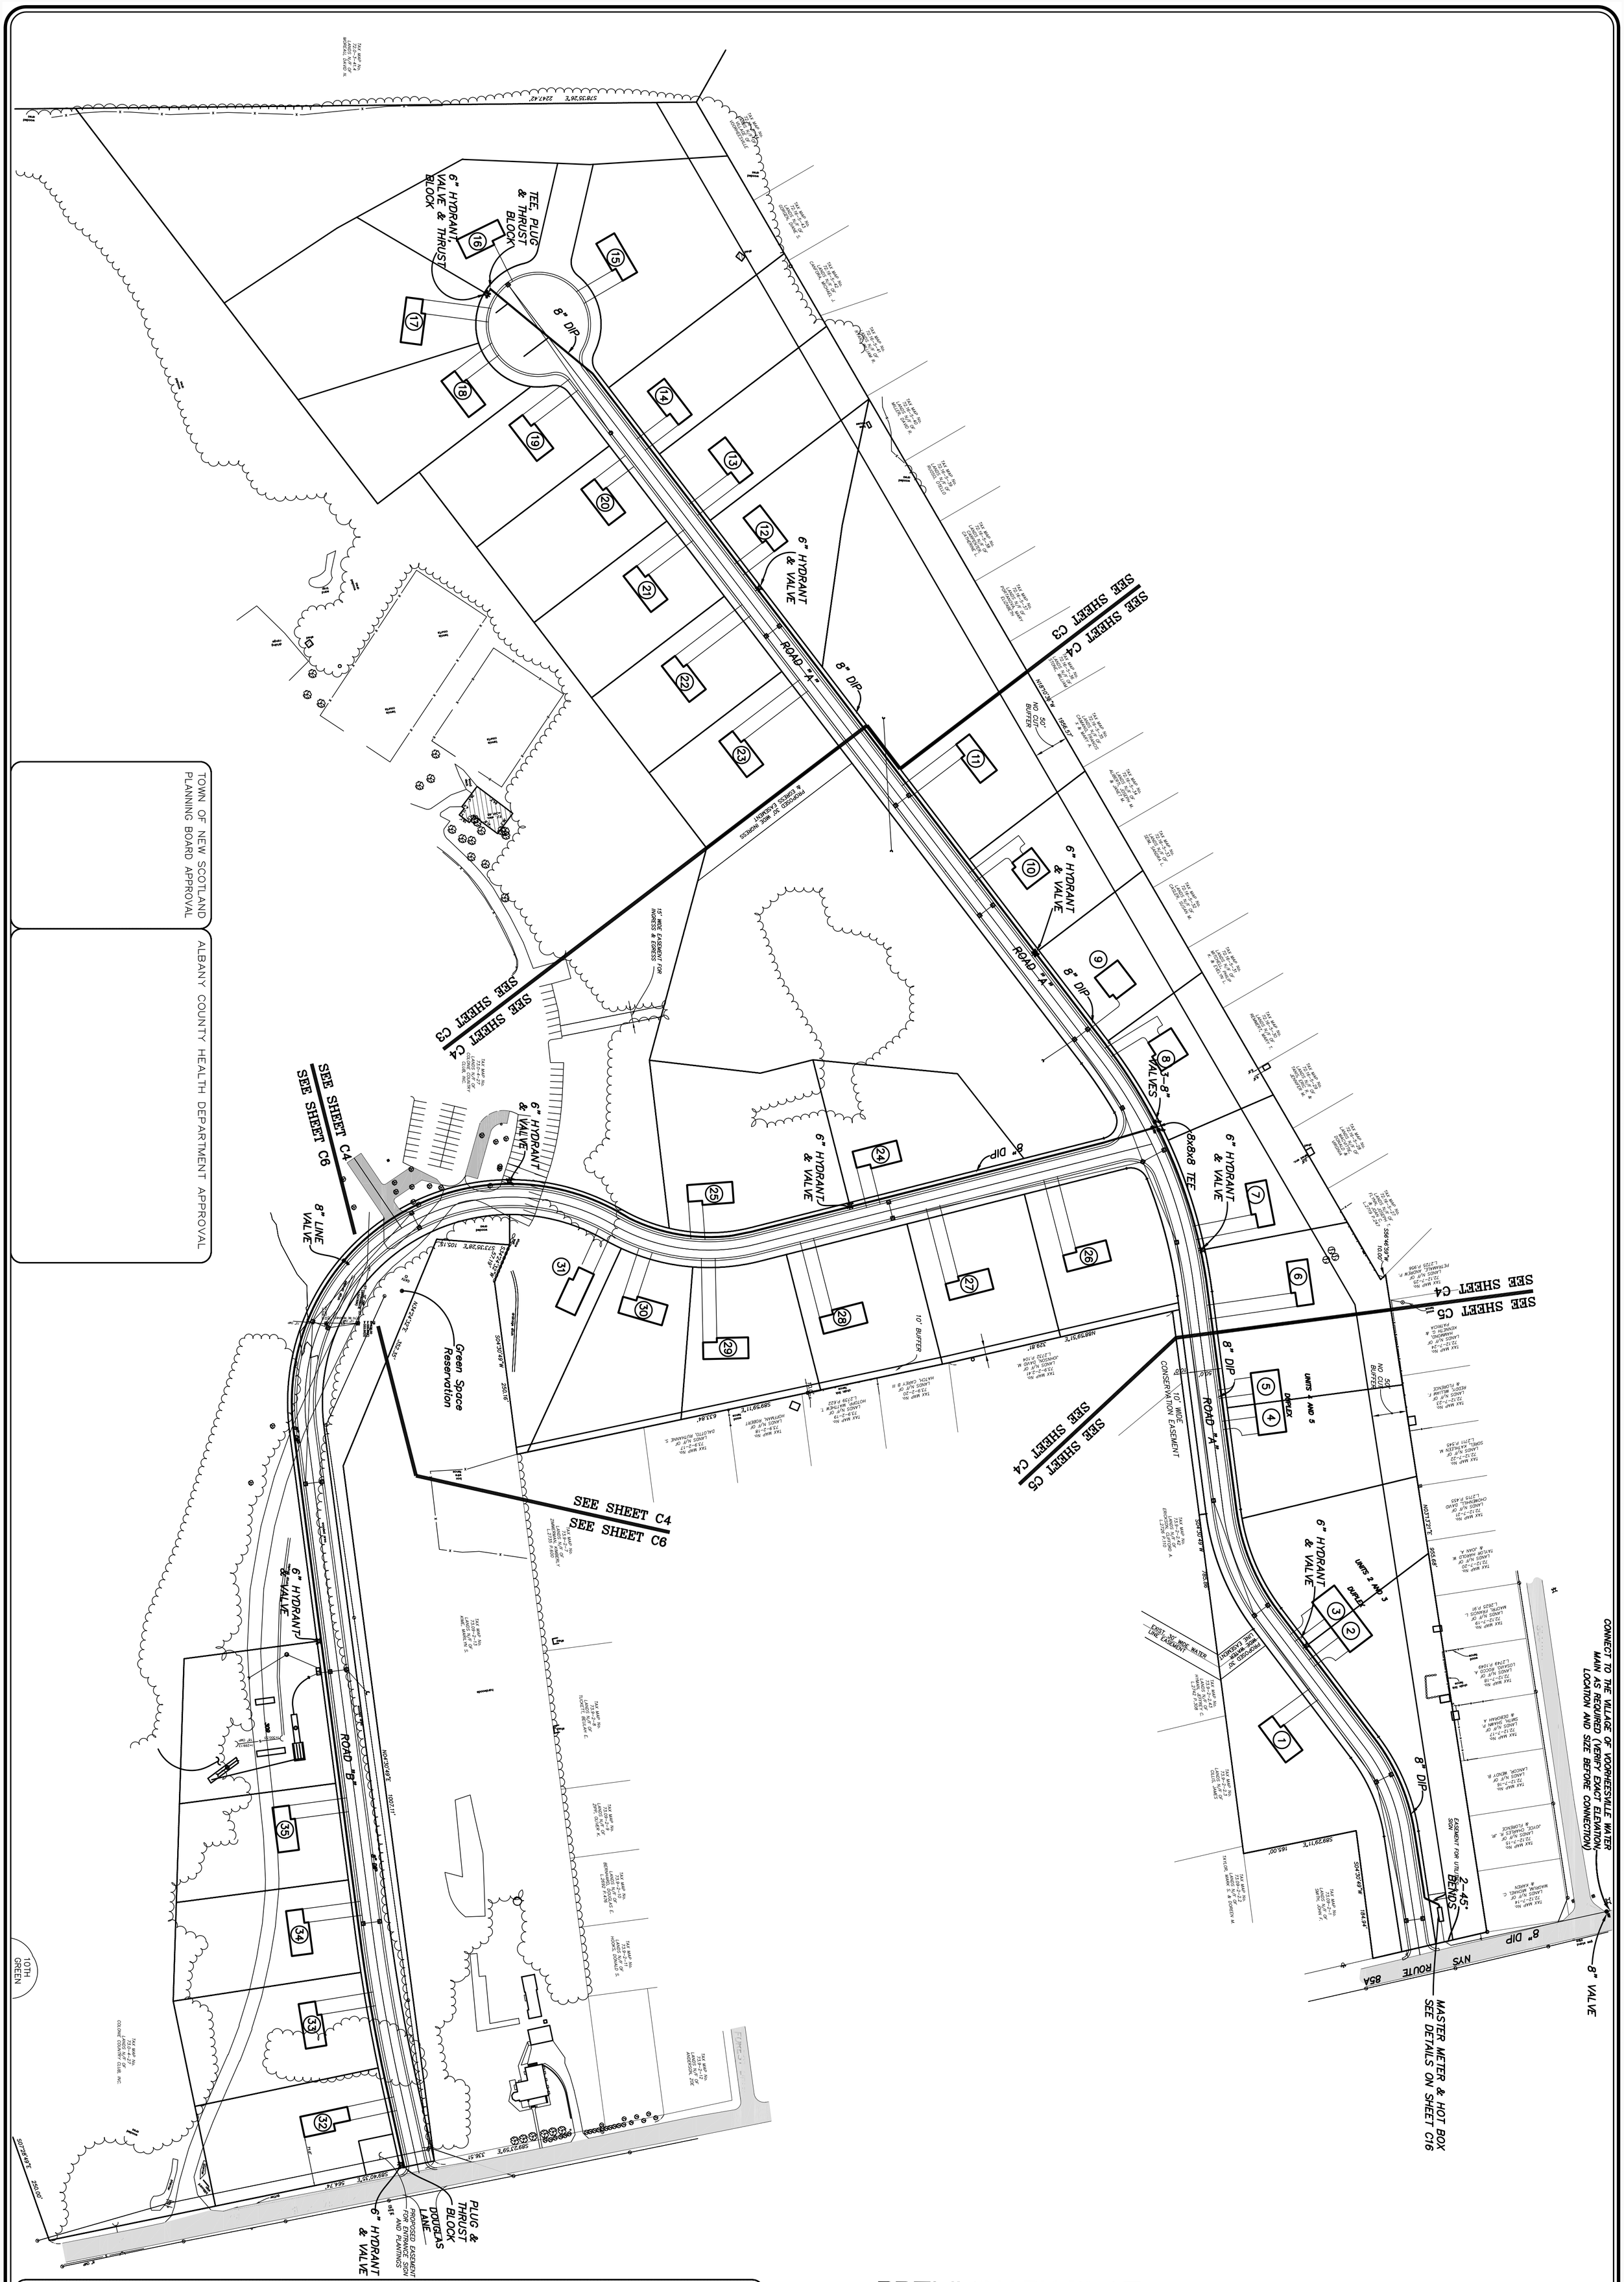


FOR MUNICIPAL APPROVAL ONLY-NOT INTENDED FOR CONSTRUCTION

PRELIMINARY PLAT

C8

# WATER MAIN EXTENSION PLAN FOR COLONIE COUNTRY CLUB ESTATES
## TOWN OF NEW SCOTLAND
## COUNTY OF ALBANY, STATE OF NEW YORK

FILE: 060137 | SCALE: 1"=100' | BY: WM | CHK: DRH | DATE: 7/17/07 | 060137-G.DWG

REVISIONS

| REMARKS | DATE |
|---|---|
| GENERAL REVISIONS | 1/28/08 |
| GENERAL REVISIONS | 2/24/08 |
| | |
| | |
| | |
| | |

STATE OF NEW YORK · DANIEL R. HERSHBERG · 044226 · LICENSED PROFESSIONAL ENGINEER & LAND SURVEYOR

ALTERATION OF THIS DOCUMENT EXCEPT BY A LICENSED PROFESSIONAL ENGINEER OR LAND SURVEYOR, IS ILLEGAL

HERSHBERG & HERSHBERG
Consulting Engineers and Land Surveyors
18 Locust Street
Albany, New York 12203